Revisions

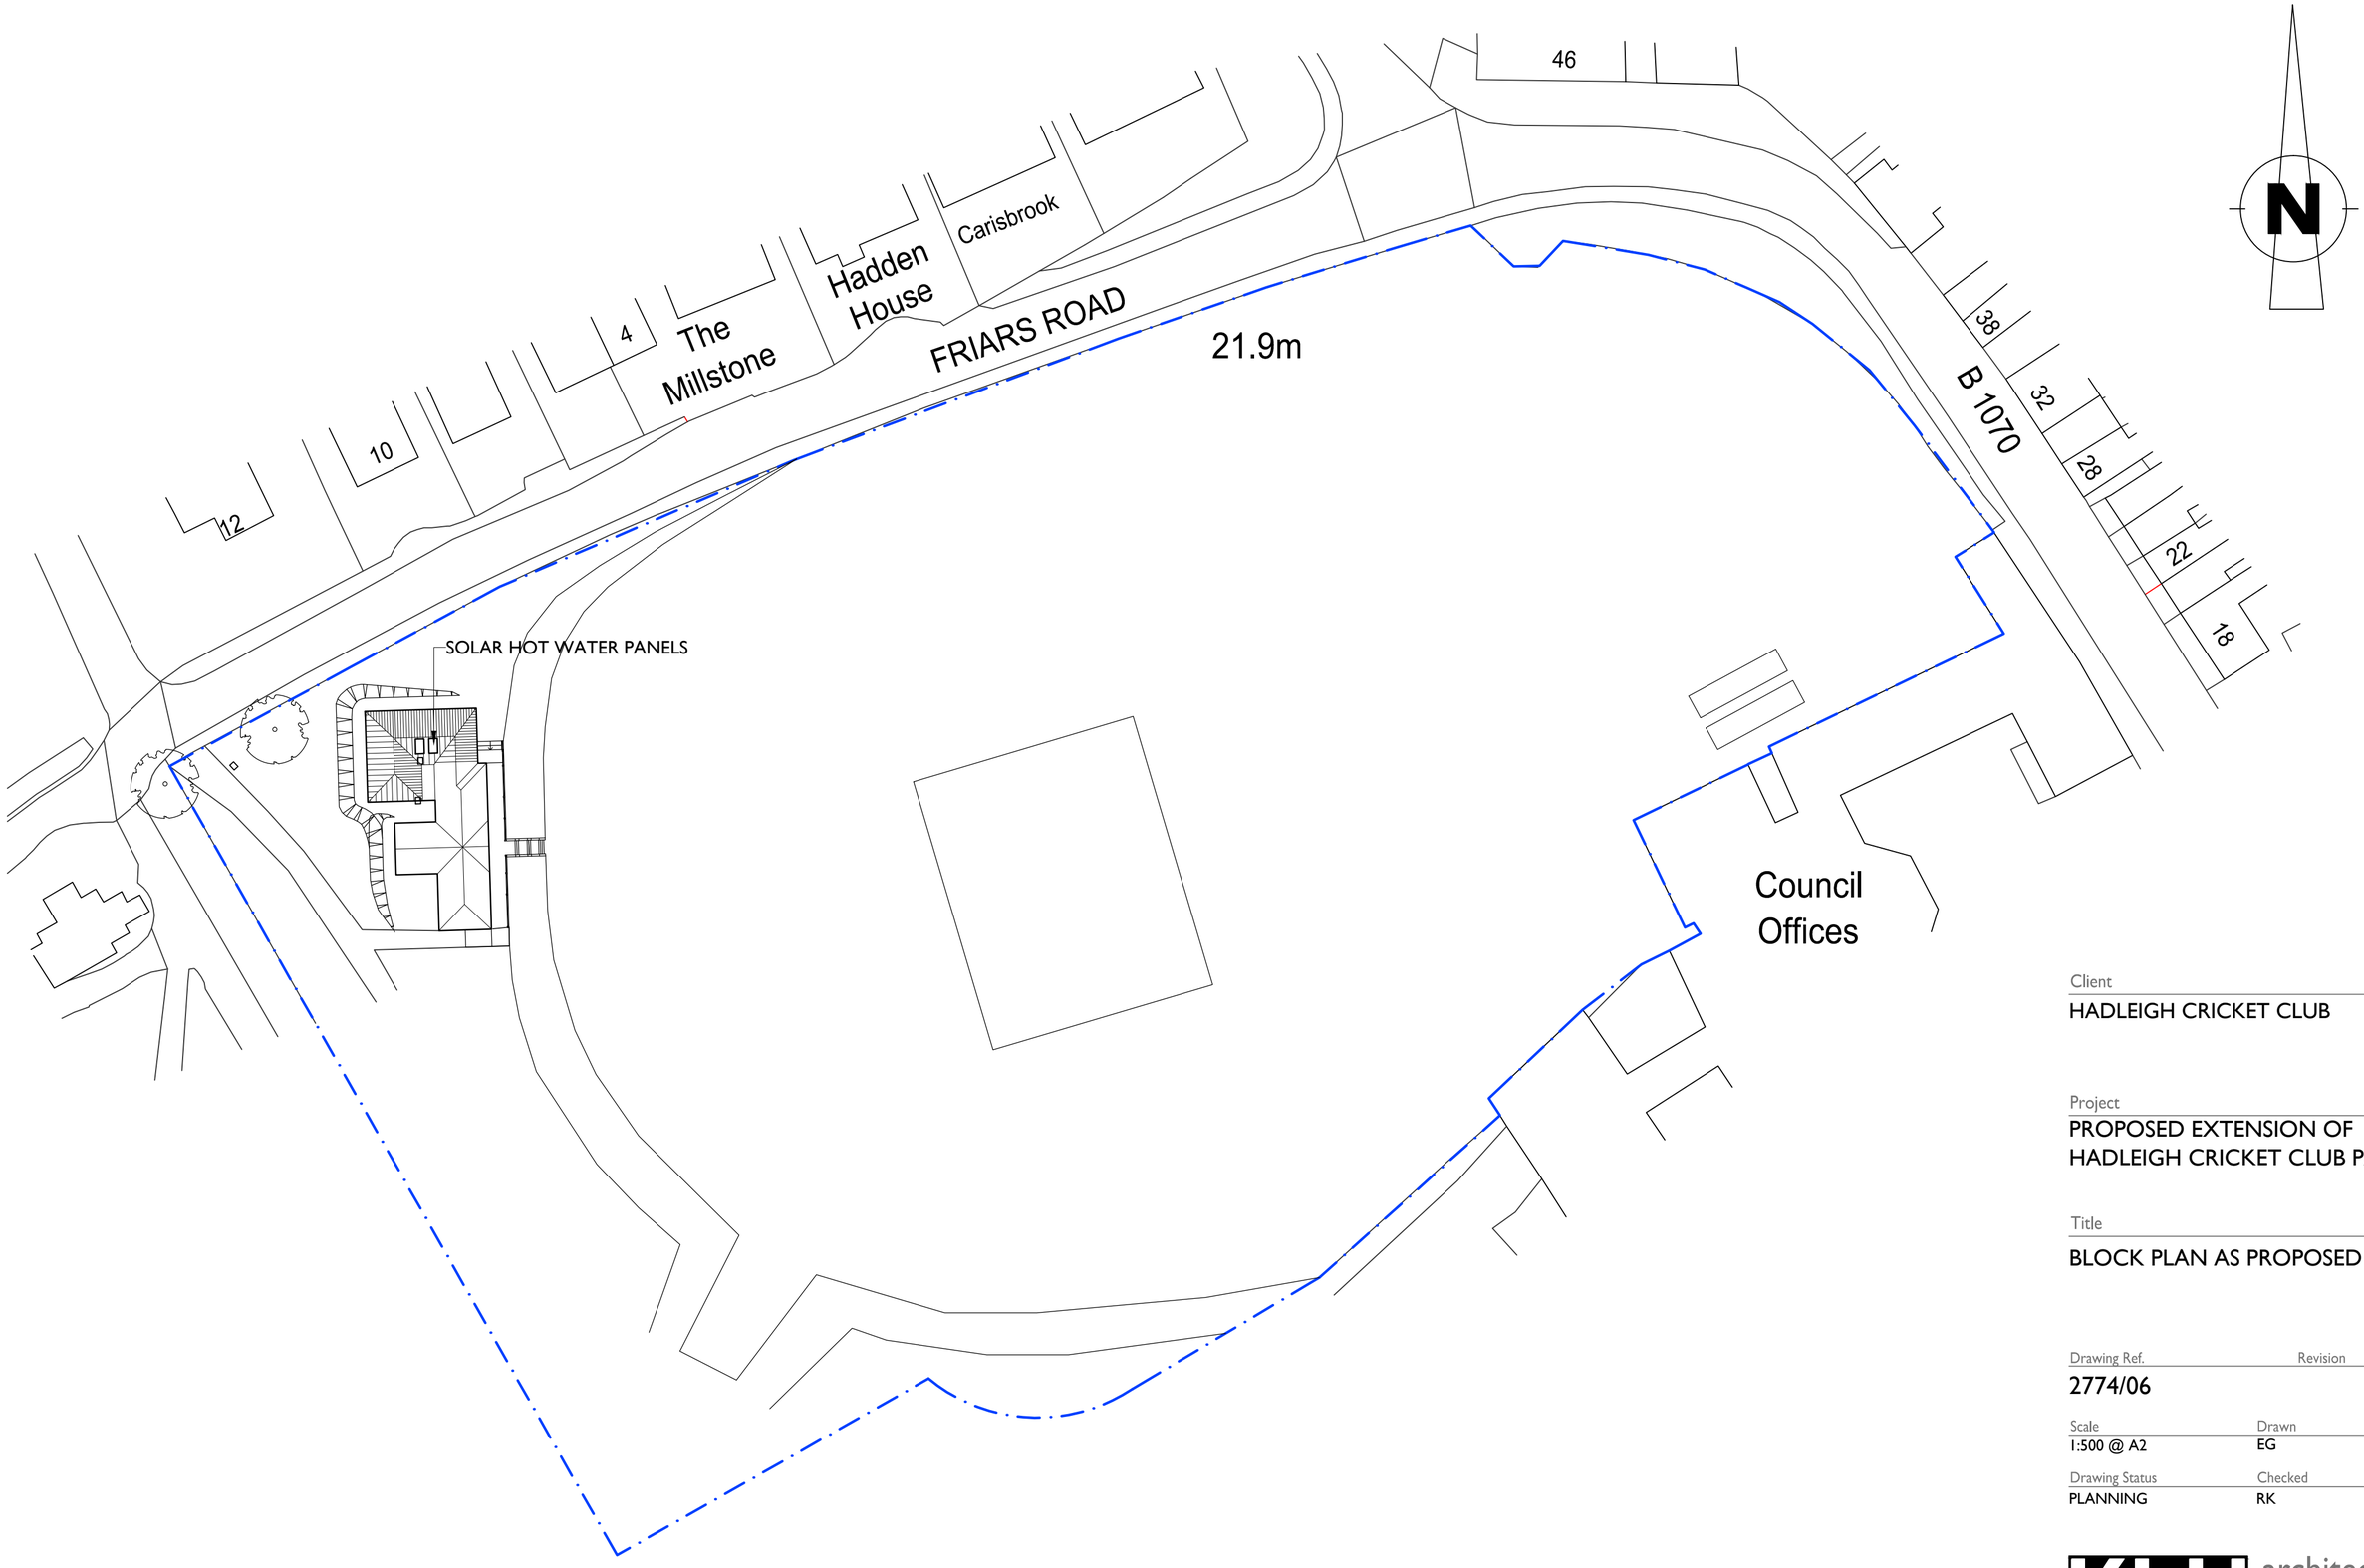

Client

HADLEIGH CRICKET CLUB

Project

PROPOSED EXTENSION OF
HADLEIGH CRICKET CLUB PAVILLION

Title

BLOCK PLAN AS PROPOSED

Drawing Ref.	Revision
2774/06	

Scale	Drawn	Date
1:500 @ A2	EG	JUNE 2014

Drawing Status	Checked
PLANNING	RK

KLH architects
The Old Steelyard, Poplar Lane
Sproughton, Ipswich, IP8 3HL
t.01473 689532
f.01473 689496
klh@klharchitects.com
www.klharchitects.com